Dimensions indicated are to 'unfinished' structural timber / masonry faces.

ALL STEELWORK TO BE PROTECTED AND FINISHED IN ACCORDANCE WITH MANUFACTURERS RECOMMENDATION AND BS5950 THE STRUCTURAL USE OF STEEL IN BUILDINGS.
ALL STEELWORK TO BE PROTECTED WITH A MIN. OF 2 COATS OF ZINC PHOSPHATE PRIMER AND 2 COATS OF CHLORINATED RUBBER TO 150mm ABOVE FFL. ALTERNATIVELY STEEL TO BE GALVANIZED.
ALL STEELWORK TO BE GRADE S 275
ALL BOLTS TO BE GRADE 8.8
ALL BOLTS TO BE GRADE 8.8

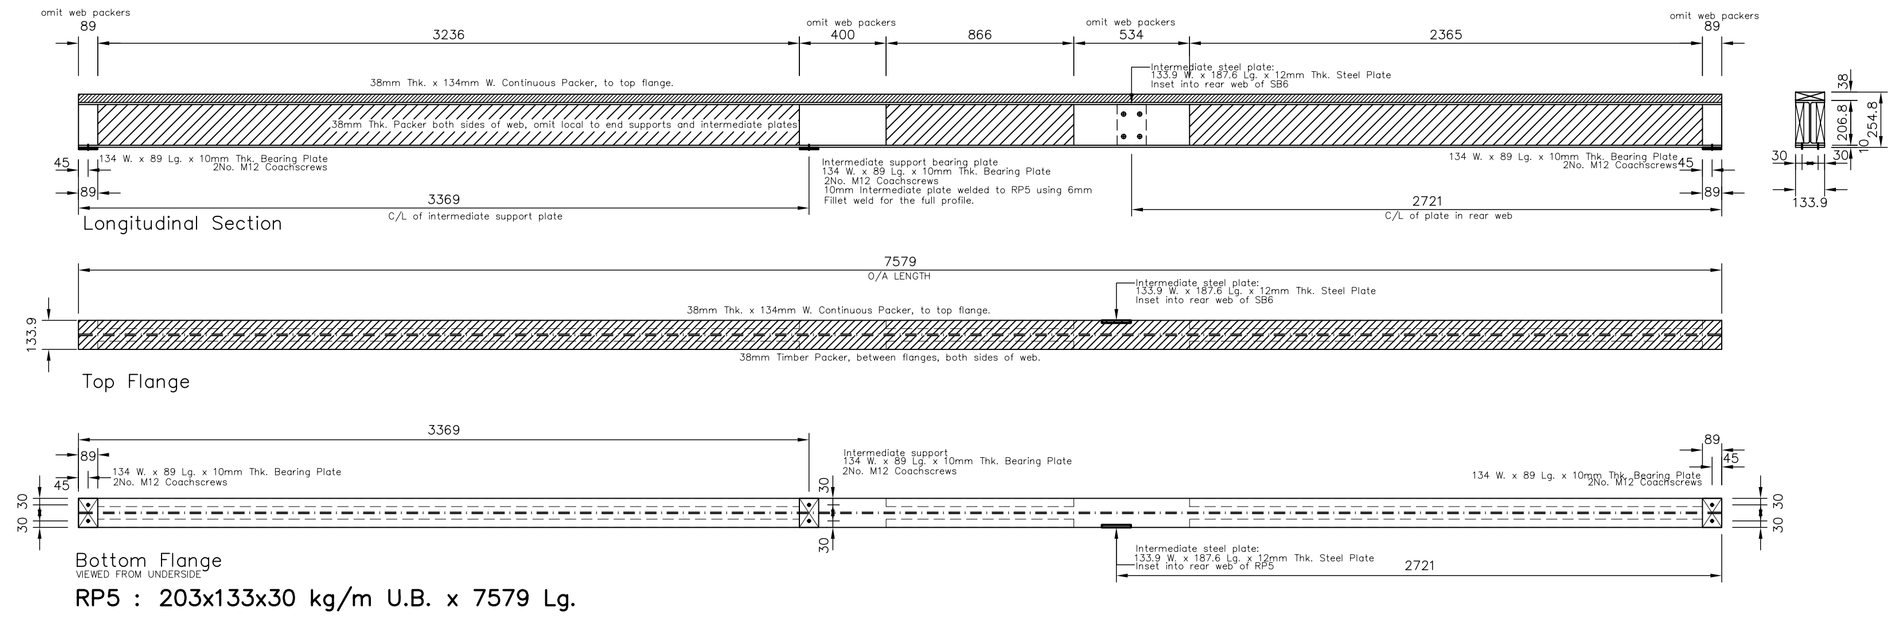

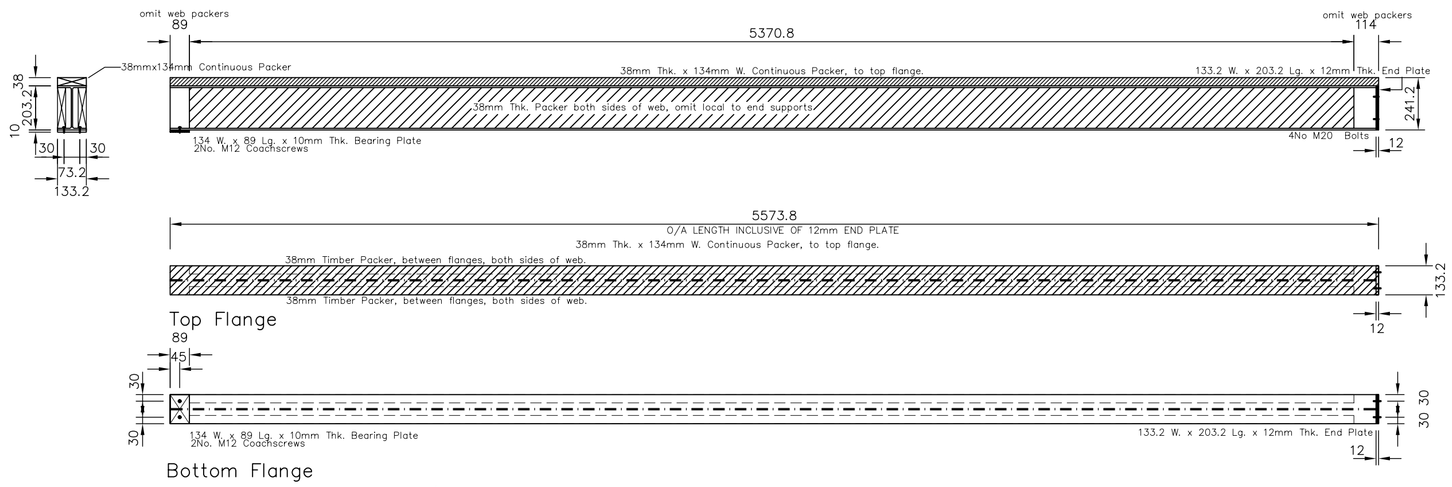

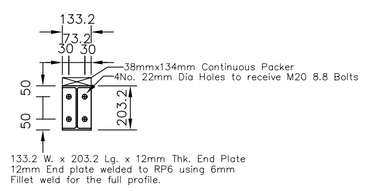

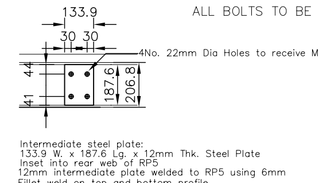

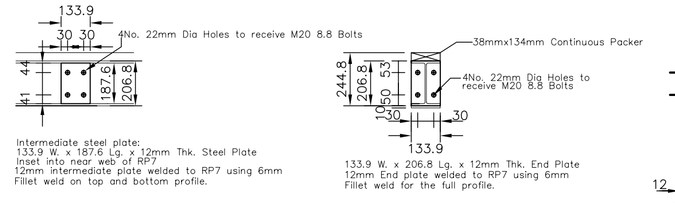

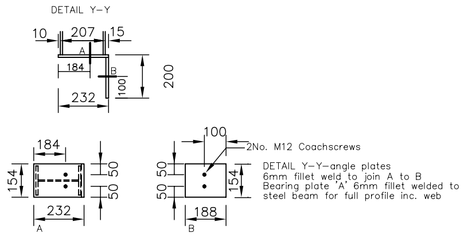

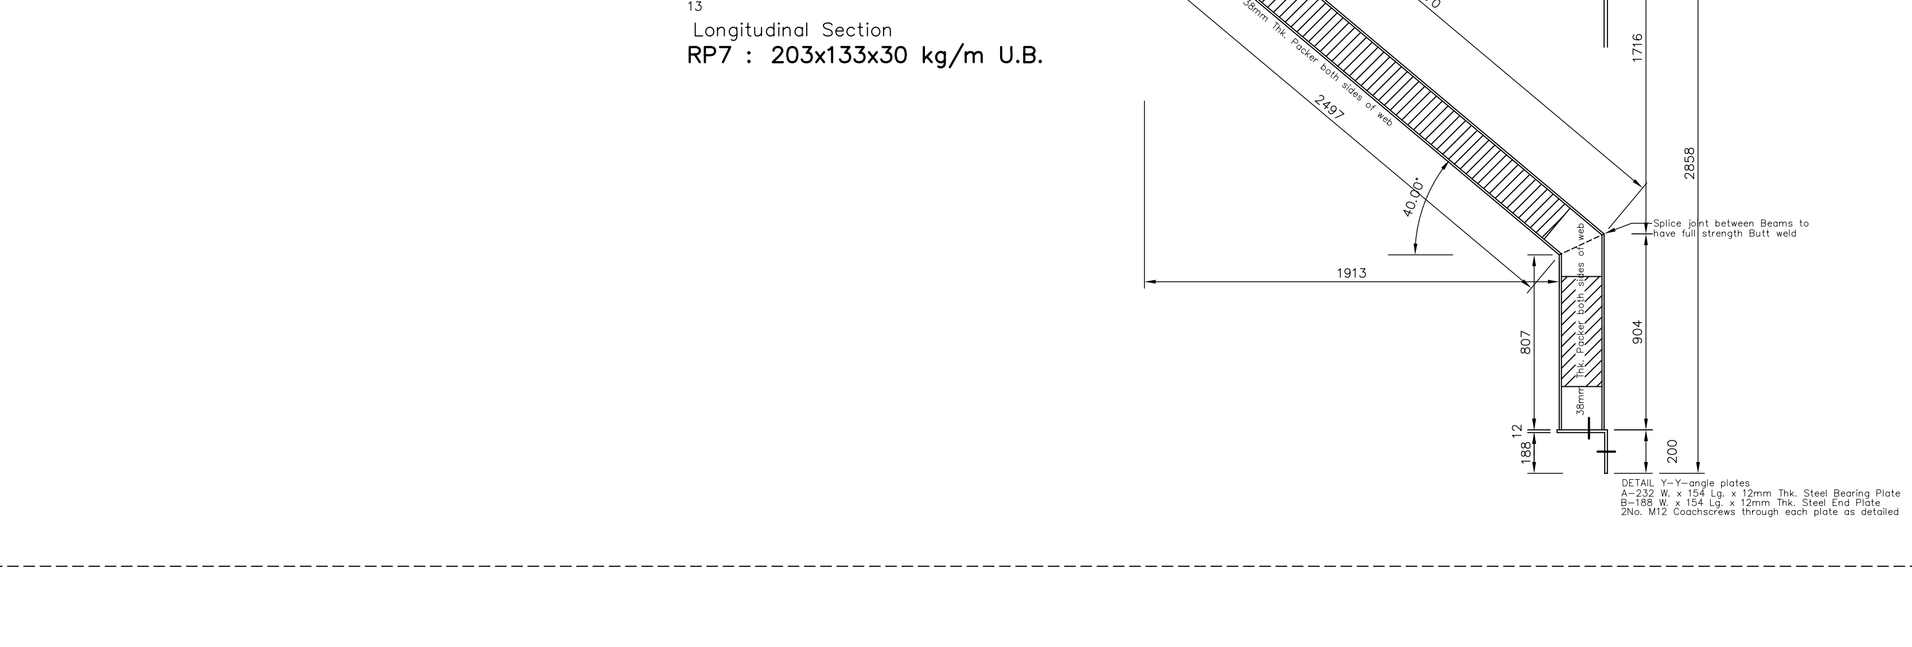

Rev.	Date	Amendment

Client

Site
ANOTHER GOOD DESIGN

Drawing Title
SOMEWHERE NICE

ROOF MANUFACTURE

SPENCER JONES DESIGN Ltd
TIMBER FRAME DESIGNERS
F14 LASYARD HOUSE, UNDERHILL ST
BRIDGNORTH, SHROPSHIRE, WV16 4BB
TEL: 01746 769638 FAX: 01746 769273
E-MAIL INFO@SPENCERJONESDESIGN.CO.UK

Scales	Date	Drawn	Chk.
1/50 A1	MAR 2008	SJD	

Cont. No.	Drg. No.
PW08/03	M1(2)

- ✓ FOR CONSTRUCTION
- PRELIMINARY
- FOR APPROVAL